


# PLAN - 5.2M SINGLE TUNNEL

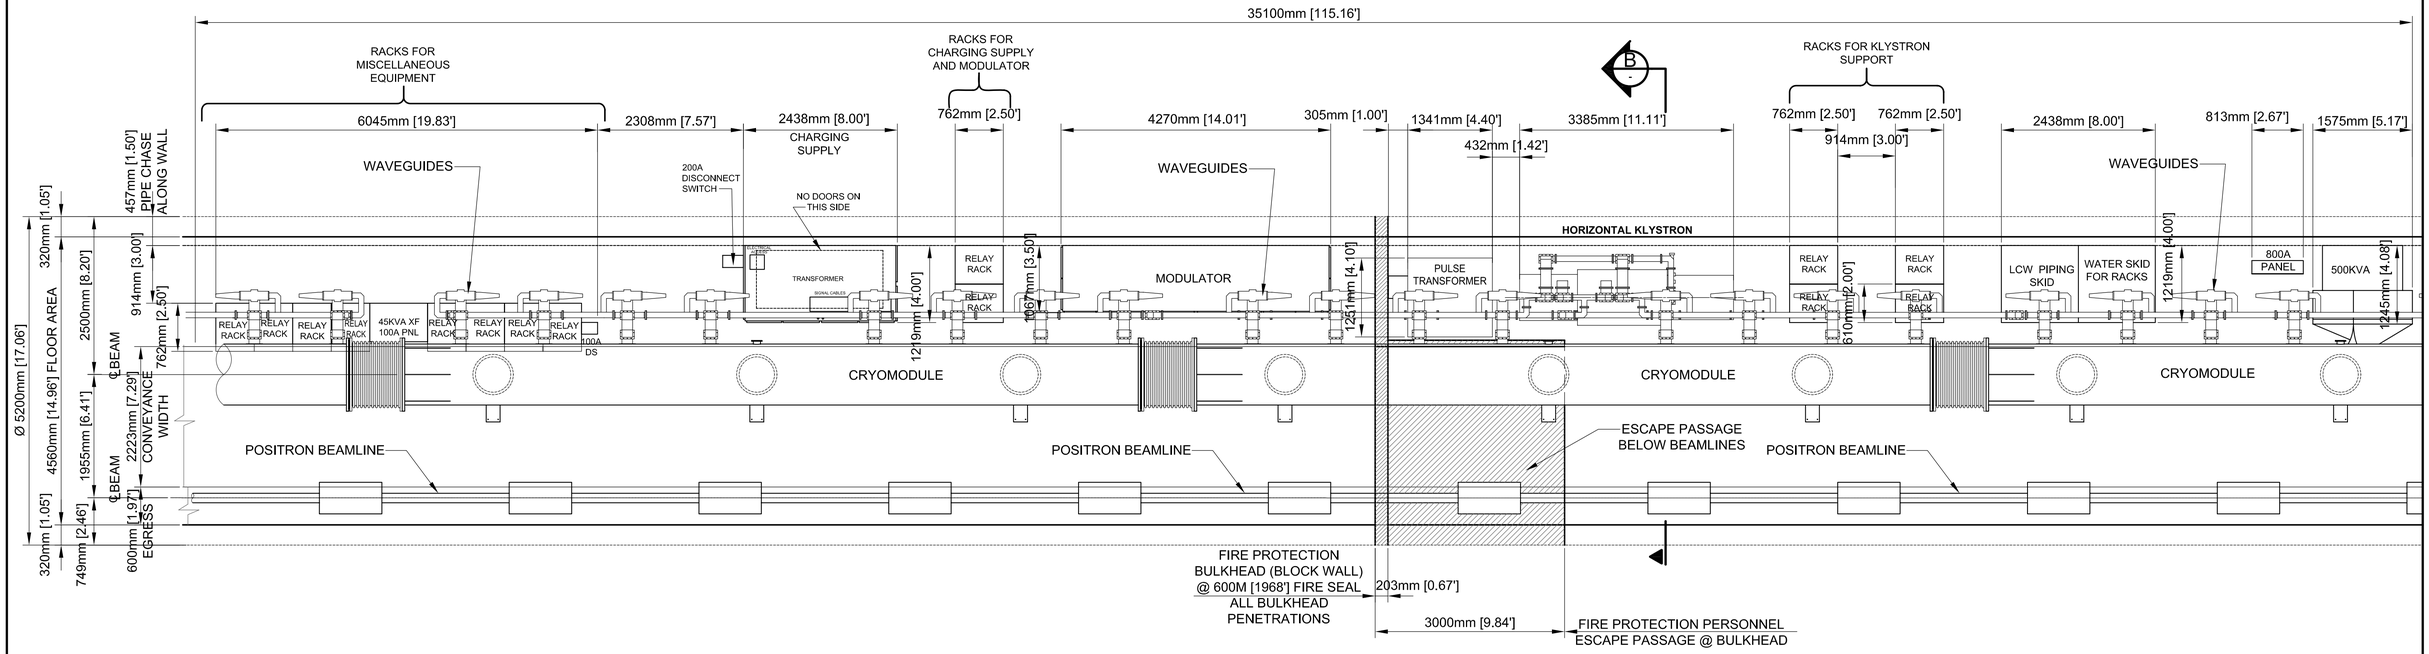


# SECTION B

| REV. | DATE | DESCRIPTIONS |
|---|---|---|
| | | REVISIONS |

**DRAFT NOT REVIEWED DO NOT DISTRIBUTE**
AUG. 09, 2006

| | NAME | DATE |
|---|---|---|
| DESIGNED | | |
| DRAWN | | |
| CHECKED | | |
| APPROVED | | |
| SUBMITTED | | |

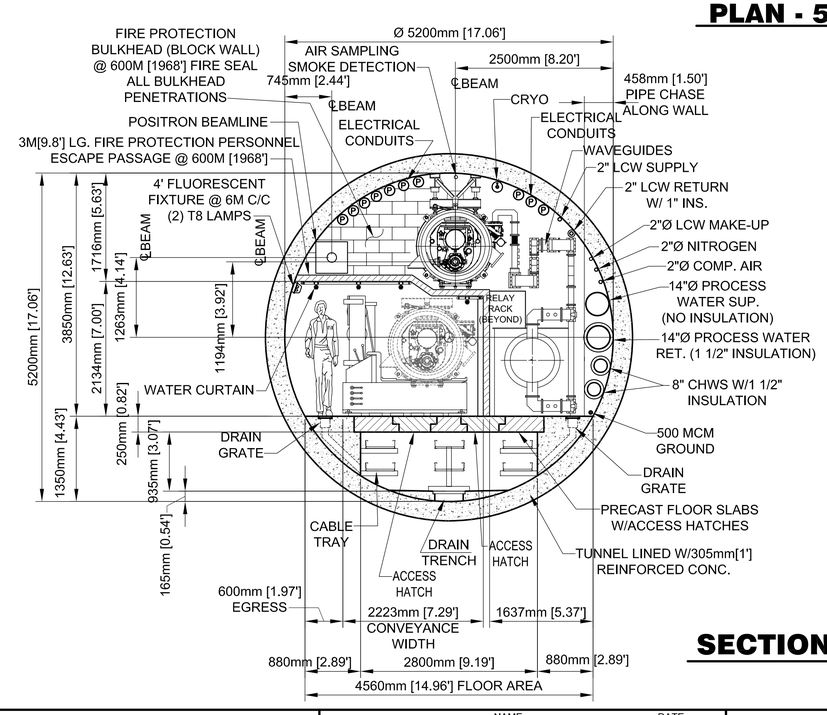**SCALE:**
1000 0 1000 2000 3000 4000

**ILC GLOBAL DESIGN EFFORT**
CONVENTIONAL FACILITIES AND SITING

**AMERICAS ILC BASIS OF COST**
**5.2M SINGLE TUNNEL PLAN & SECTION**

DRAWING NO. **6-11-BCD** **ECP-001-2** REV.

09 AUG. 2006

Dwg: 7500MM-TUNNEL.dwg Plotted: 09AUG06 @ 01:43:25p.m.